


Township N. 9 North, Range N. 10 West of 2nd Meridian					Interior Section Corners described.					Quarter Section Corners continued.					
Posts	Bearing trees	Inches diam.	Courses they bear	Links dist.	Quality of the Soil	Corners of Sections	Bearing trees	Inches diam.	Courses they bear	Links dist.	From & to	Bearing trees	Inches diam.	Courses they bear	Links dist.
A	W. Oak	30	N 70 W	4		25. 26. 35. 36	Honewood	6	S 72 W	10	I to X at 1	Beech	20	S 64 E	9
a	Hickory	13	S 69 E	7		23. 24. 25. 26	do	4	S 60 E	17	2	do	10	S 76 N	36
B	Elm	10	S 68 W	21		13. 14. 23. 24	do	12	S 78 W	5	3	Sym	10	S 21 E	21
b	do	9	N 18 W	20		11. 12. 13. 14	Beech	15	N 11 W	23	4	B. Oak	20	West	50
c	Elm	7	S 11 W	12		1. 2. 11. 12	do	12	S 73 W	4	5	Hickory	10	N 60 E	32
c	Sugar	12	S 39 E	45		26. 27. 34. 35	Hickory	20	S 7 E	59	6	do	12	N 82 W	50
D	Elm	10	S 10 W	15		22. 23. 26. 27	do	12	N 14 E	45	H to Y at 1	Beech	12	S 84 E	31
d	B. Oak	20	N 57 W	14		14. 15. 22. 23	do	12	N 83 W	10	2	do	12	N 62 E	30
E	Beech	12	S 25 E	10		10. 11. 14. 15	Elm	12	S 72 E	10	3	N. Oak	12	S 77 W	33
e	do	20	N 43 W	18		2. 3. 10. 11	Maple	20	N 19 W	31	4	B. Oak	24	S 14 W	33
F	Sugar	20	S 27 E	20		27. 28. 33. 34	do	8	S 75 E	16	5	do	12	S 50 E	7
f	Elm	10	S 68 W	31		21. 22. 27. 28	Beech	20	S 58 E	13	6	do	15	S 63 E	20
G	Beech	16	N 18 E	42	G to H. Good farming land. Beech, Sugar, Maple &c.	15. 16. 21. 22	do	20	N 4 W	12	1	W. Oak	12	S 68 W	32
g	do	15	S 14 W	29		9. 10. 15. 16	Saguaras	10	N 84 W	10	2	B. Oak	20	S 59 E	20
g	Beech	16	S 58 E	17		3. 4. 9. 10	do	18	S 56 E	18	3	do	20	N 46 W	6
H	Maple	12	S 16 W	34		28. 29. 32. 33	Hickory	30	N 38 W	31	4	do	6	S 89 E	20
h	W. Oak	7	North	71	H to I. Land level & well 3rd rate. Oak, Gum, Maple &c.	20. 21. 28. 29	do	10	N 3 E	17	O to F at 1	Sugar	10	S 24 E	7
i	Elm	7	S 44 E	9		16. 17. 20. 21	do	8	N 61 E	39	2	do	12	N 27 E	12
I	Maple	9	N 71 E	6		8. 9. 16. 17	B. Walnut	10	N 2 W	50	3	Beech	20	S 20 W	5
i	Hickory	13	N 51 W	8		4. 5. 8. 9	do	12	N 14 W	12	4	do	24	N 53 E	20
j	Beech	12	N 61 E	23		21. 22. 27. 28	Hickory	12	S 26 E	22	5	Hickory	12	West	13
K	W. Oak	36	S 44 W	9		19. 20. 29. 30	do	10	S 77 W	23	6	W. Oak	6	N 62 E	8
k	do	18	N 51 W	12		17. 18. 19. 20	Maple	30	N 20 E	10	1	Beech	20	N 70 W	4
K	Hickory	16	S 75 E	8		7. 8. 17. 18	B. Oak	3	S 47 W	30	2	Sugar	8	N 18 W	13
L	Sugar	12	S 9 W	40		5. 6. 7. 8	do	4	S 50 W	12	3	W. Oak	20	S 58 E	4
l	do	18	N 6 E	62			do	72	S 28 E	18	4	do	6	N 67 W	28
U	Sugar	12	S 72 E	36			do	24	S 13 W	36	5	Beech	24	S 16 E	44
m	Elm	13	N 11 E	50			do	10	N 25 W	27	6	Sugar	12	N 14 E	24
M	Hickory	12	N 59 W	22			do	20	N 33 E	32	P to R at 1	do	20	N 74 E	19
m	Beech	11	S 37 E	12			do	20	N 33 E	32	2	do	10	N 10 E	37
n	do	14	S 19 W	48			do	20	N 33 E	32	3	W. Oak	12	S 75 W	20
N	Sugar	11	N 15 W	36			do	20	N 33 E	32	4	do	12	N 19 E	9
n	W. Oak	15	N 56 W	43			do	20	N 33 E	32	5	Beech	10	S 27 E	16
o	Beech	10	N 9 E	31			do	20	N 33 E	32	6	W. Oak	20	N 80 W	10
o	Sugar	9	S 55 W	30			do	20	N 33 E	32	1	Beech	20	S 38 E	24
a	W. Oak	18	N 39 W	34			do	20	N 33 E	32	2	Elm	20	S 55 W	23
a	W. Oak	10	S 26 E	6			do	20	N 33 E	32	3	Beech	20	S 33 E	44
P	do	20	N 42 E	22			do	20	N 33 E	32	4	Sugar	12	N 48 W	30
P	Sycamore	27	N 33 E	32			do	20	N 33 E	32	5	W. Oak	20	N 51 E	8
P	Elm	18	S 70 E	34			do	20	N 33 E	32	6	do	30	S 44 E	15
P	W. Oak	13	N 5 E	18			do	20	N 33 E	32	Q to D at 1	W. Oak	10	N 50 W	50
Q	Maple	27	S 70 W	33			do	20	N 33 E	32	2	Hickory	20	N 17 E	19
Q	Sugar	10	N 51 W	35			do	20	N 33 E	32	3	do	12	N 78 W	31
q	do	9	S 63 E	37			do	20	N 33 E	32	4	Hickory	10	S 34 E	24
q	Beech	10	S 42 W	5			do	20	N 33 E	32	5	B. Oak	30	N 10 W	44
R	Sugar	10	N 2 W	33			do	20	N 33 E	32	6	Hickory	20	S 31 E	69
R	Sugar	10	S 42 W	26			do	20	N 33 E	32	1	W. Oak	24	S 74 W	54
r	do	12	N 9 E	11			do	20	N 33 E	32	2	B. Oak	20	N 40 E	31
s	do	10	S 80 W	45			do	20	N 33 E	32	3	Sugar	12	S 17 W	17
S	W. Oak	11	S 21 E	18			do	20	N 33 E	32	4	W. Oak	0	N 19 E	11
s	Hickory	10	N 67 E	23			do	20	N 33 E	32	5	do	20	N 10 W	20
s	W. Oak	12	S 79 E	19			do	20	N 33 E	32	6	W. Oak	20	S 88 W	6
T	Beech	10	S 63 W	38			do	20	N 33 E	32	1	W. Oak	20	S 70 E	39
T	Sugar	9	S 62 E	5			do	20	N 33 E	32	2	Maple	10	S 5 W	16
u	Elm	12	S 35 W	23			do	20	N 33 E	32	3	Hickory	10	S 38 E	16
U	Sugar	10	S 66 E	5			do	20	N 33 E	32	4	Beech	12	N 13 W	12
u	do	12	N 53 E	8			do	20	N 33 E	32	5	W. Oak	10	N 74 W	44
V	Hickory	12	N 75 E	34			do	20	N 33 E	32	6	W. Oak	10	N 64 E	30
v	do	8	N 66 W	44			do	20	N 33 E	32	1	do	10	S 45 E	31
W							do	20	N 33 E	32	2	B. Oak	24	N 18 E	31
w							do	20	N 33 E	32	3	W. Oak	20	N 46 W	31
W							do	20	N 33 E	32	4	do	12	S 29 E	23
X							do	20	N 33 E	32	5	Sugar	8	S 65 W	17
x							do	20	N 33 E	32	6	do	12	N 24 E	23
Y	Hickory	20	S 65 W	27			do	20	N 33 E	32	1	W. Oak	20	S 9 W	32
y	do	12	S 89 E	38			do	20	N 33 E	32	2	W. Oak	8	N 5 E	28
Y							do	20	N 33 E	32	3	Hickory	8	N 7 W	24
Y							do	20	N 33 E	32	4	do	20	N 28 E	24
Y							do	20	N 33 E	32	5	W. Oak	9	S 52 E	17
Y							do	20	N 33 E	32	6	Maple	12	N 75 E	32
Y							do	20	N 33 E	32	1	W. Oak	18	N 3 W	5
Y							do	20	N 33 E	32	2	Hickory	18	S 3 E	12
Y							do	20	N 33 E	32	3				
Y							do	20	N 33 E	32	4				
Y							do	20	N 33 E	32	5				
Y							do	20	N 33 E	32	6				
Y							do	20	N 33 E	32	1				
Y							do	20	N 33 E	32	2				
Y							do	20	N 33 E	32	3				
Y							do	20	N 33 E	32	4				
Y							do	20	N 33 E	32	5				
Y							do	20	N 33 E	32	6				
Y							do	20	N 33 E	32	1				
Y							do	20	N 33 E	32	2				
Y							do	20	N 33 E	32	3				
Y							do	20	N 33 E	32	4				
Y							do	20	N 33 E	32	5				
Y							do	20	N 33 E	32	6				
Y							do	20	N 33 E	32	1				

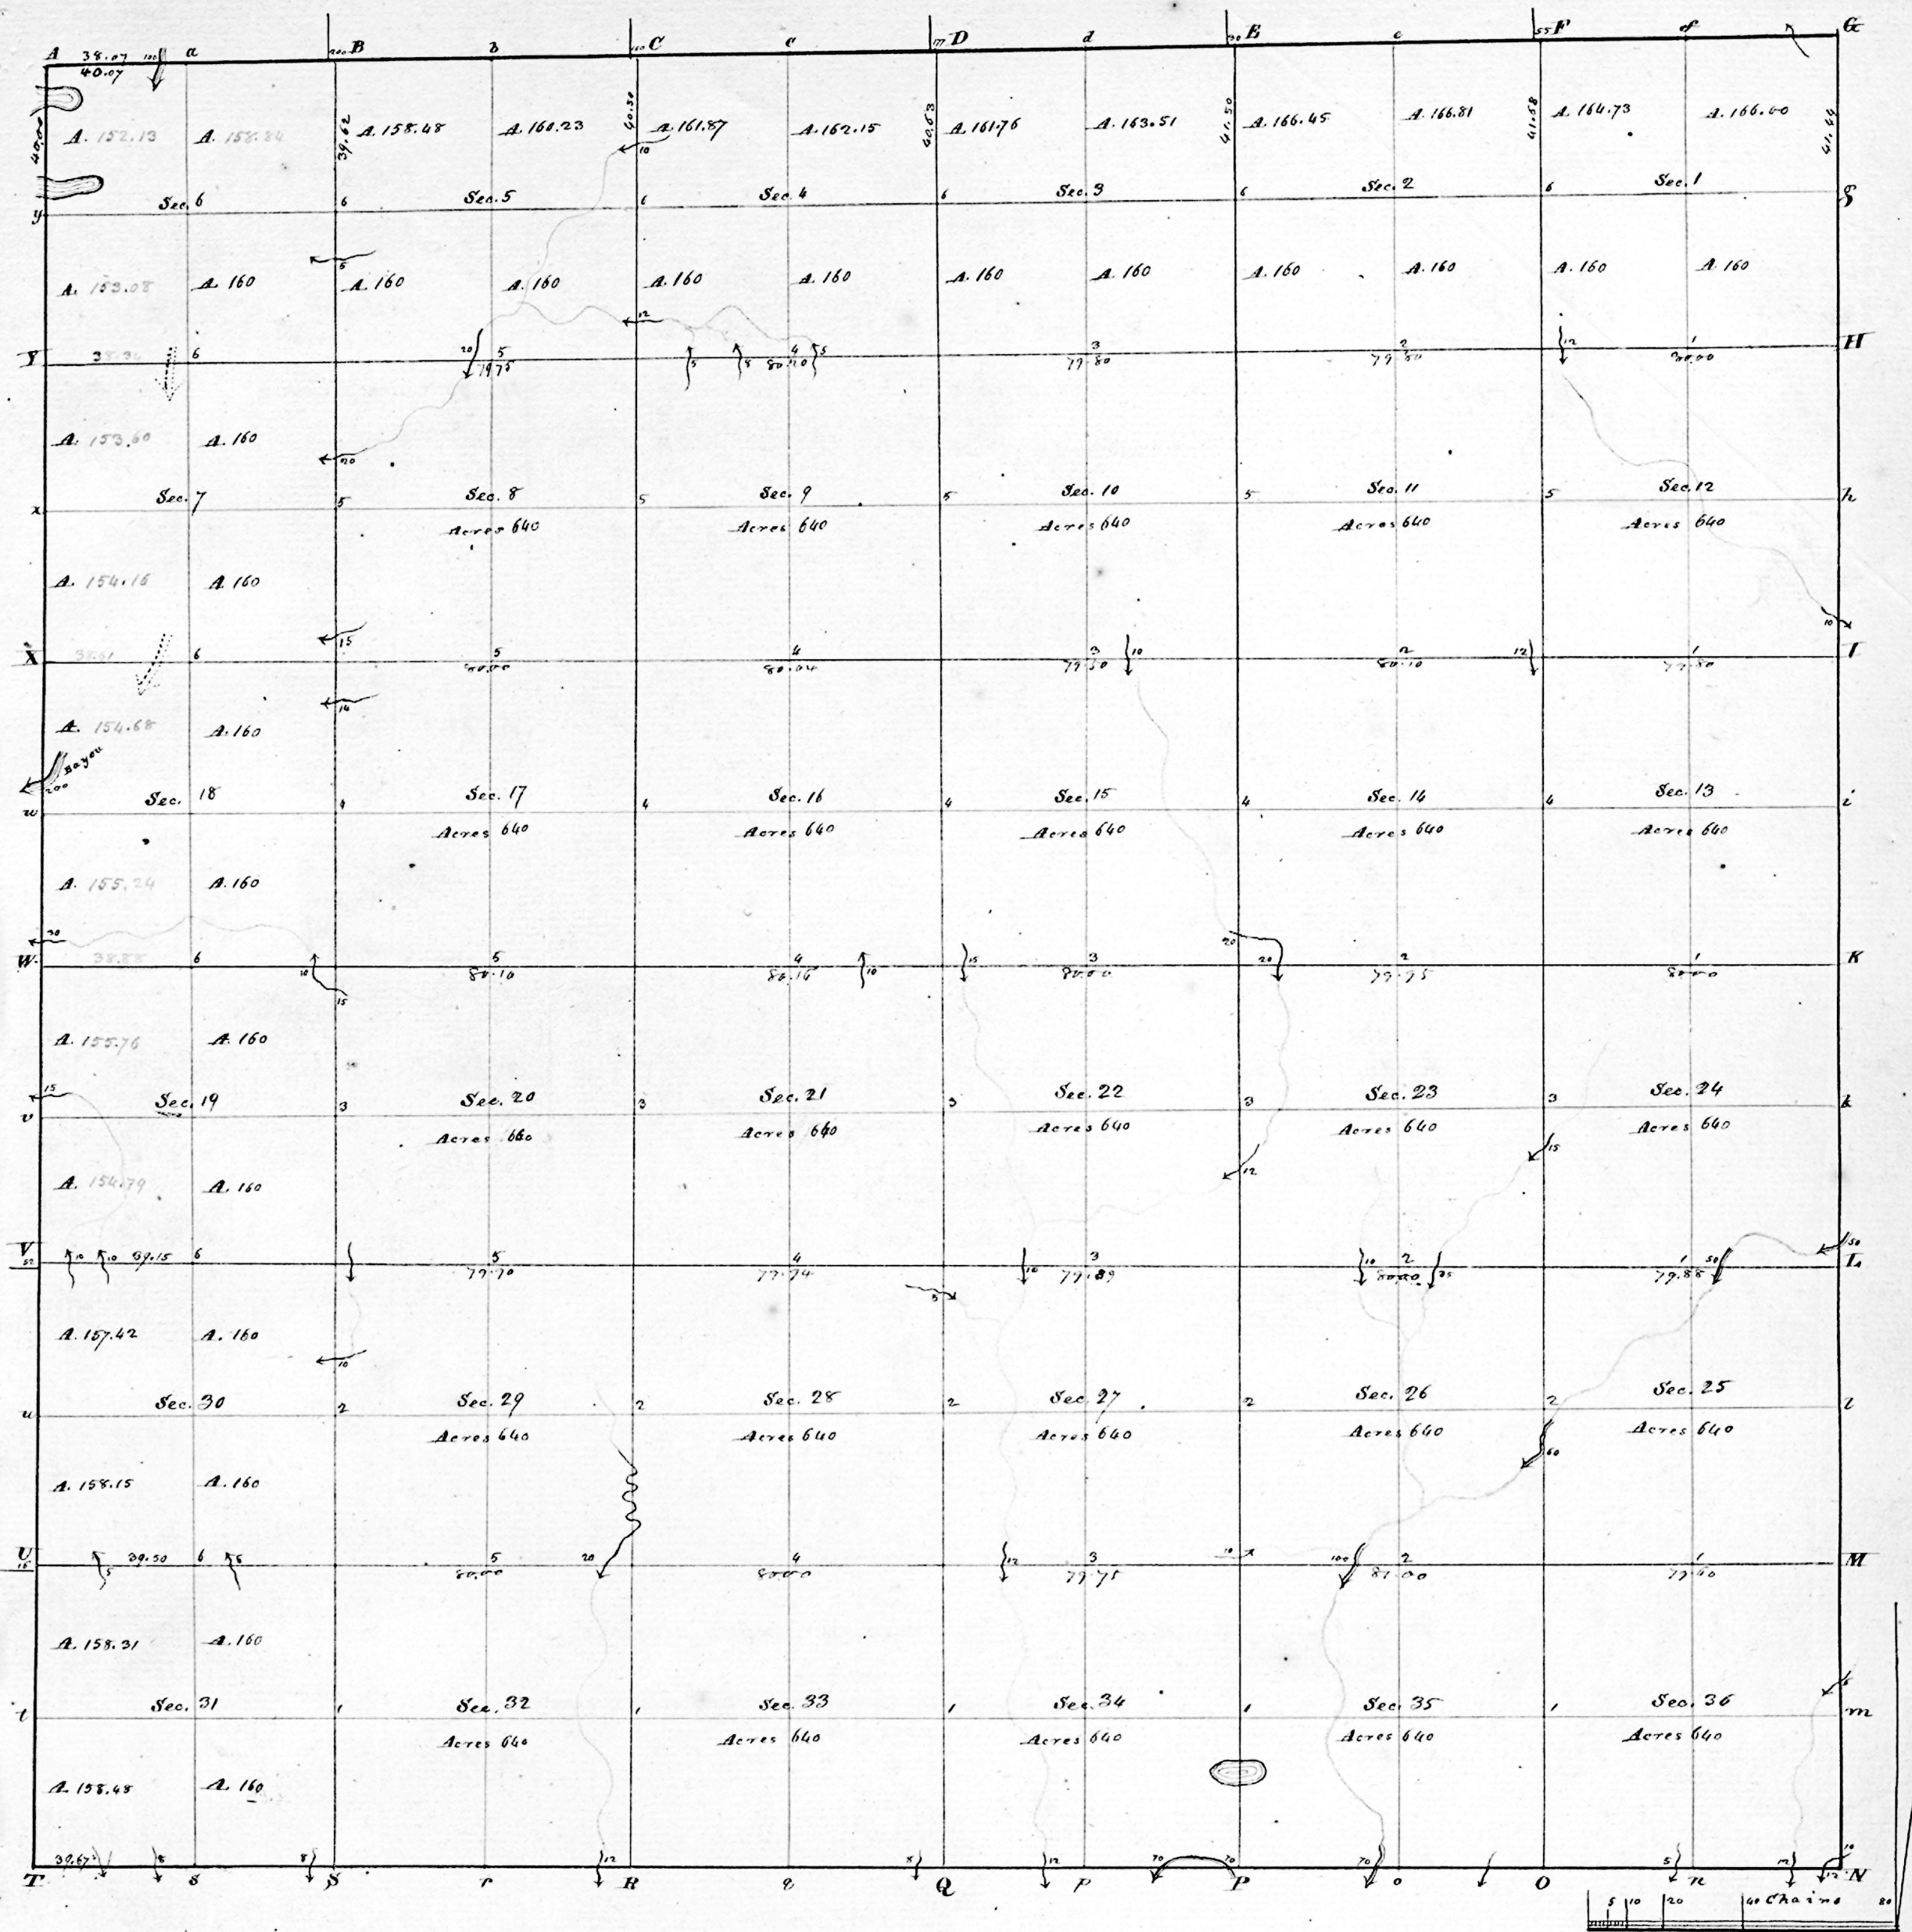

Township No. IX North, Range No. X West 2nd Mer.

Surveyed by Arthur Henry 18th,

Description of the Soil on the interior Sectional lines.

Section	Quality	Between Sections	Between Sections
35.36	Good 1st Timber Oak, Hickory, Beech, Maple, Spruce	35.36	Level 1st Timber Oak & Hickory
25.36	ditto	27.34	ditto
25.26	ditto	27.28	ditto
24.25	ditto	27.27	ditto
23.24	Good 2nd Timber Sugar, Beech, Oak, Ash &c	21.27	Level 1st brushy Spruce, Maple, Poplar &c
13.24	Sand level Timber Beech, Oak & Hickory	15.22	ditto
13.14	ditto	15.16	ditto Timber Oak & Hickory
12.13	ditto	10.15	Sand very brushy
11.12	Sand level Timber Maple, Beech, Oak & Hickory, long	9.10	ditto
1.12	ditto	3.10	ditto
1.2	ditto	3.11	ditto
24.35	Sand level Timber Beech, Sugar, Ash & Hickory	22.23	Sand Rich 1st level Timber Maple, Oak, Ash &c
26.35	ditto	28.33	ditto
26.27	ditto	28.29	Brushy Oak & Hickory Timber
23.26	ditto	21.28	ditto
22.23	ditto	20.21	ditto
14.23	ditto	16.21	ditto
14.15	Sand level 1st Timber Sugar, Ash &c	16.17	ditto
11.14	ditto	12.16	Very brushy with Spruce Timber Oak & Hickory
10.11	ditto	8.9	ditto
2.11	ditto	4.9	Rich & level
2.5	ditto		